




FRONT ELEVATION (SOUTH)

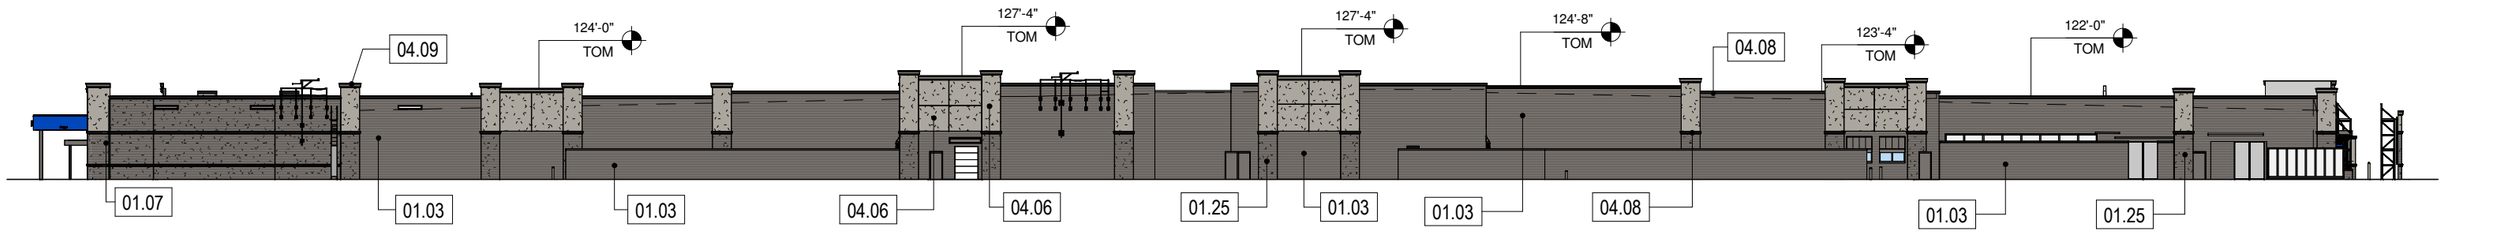

REAR ELEVATION (NORTH)

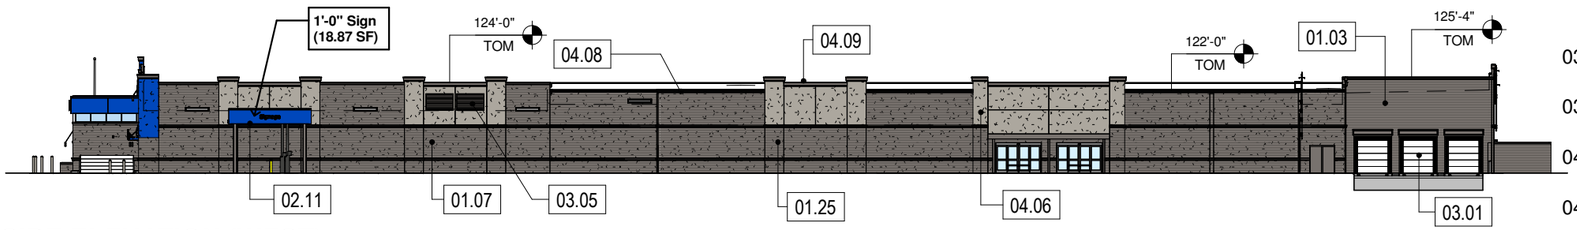

SIDE ELEVATION (WEST)

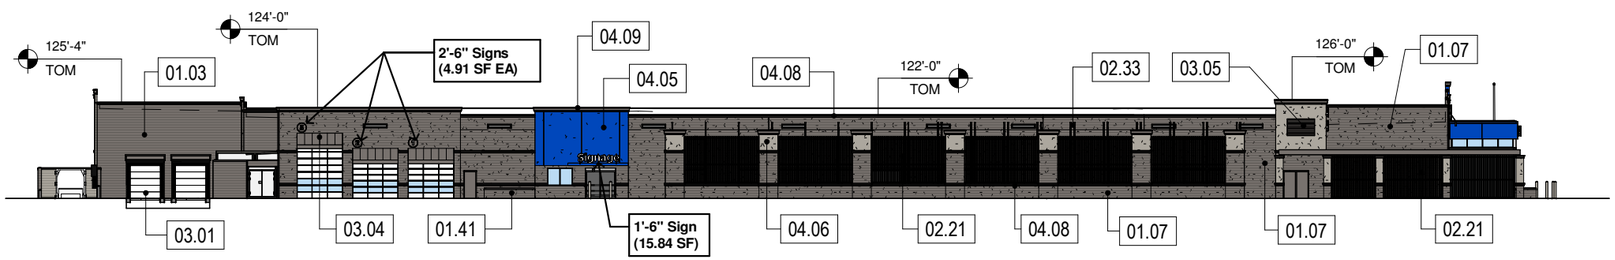

SIDE ELEVATION (EAST)

KEYNOTE LEGEND

03.04	STANDING SEAM WINDOW AWNING (PF28 DARK GRAY)
03.05	BAHAMA SHUTTERS (PF28 DARK GRAY)
04.01	STUCCO ON 8" SMOOTH FACE CMU (P135 MEDIUM GRAY)
04.05	STUCCO ON 12" SMOOTH FACE CMU (P218 TRUE BLUE)
04.06	STUCCO ON 12" SMOOTH FACE CMU (P135 MEDIUM GRAY)
04.08	8" H 3D CORNICE (PF28 DARK GRAY)
04.09	14" H 3D CORNICE (PF28 DARK GRAY)

KEYNOTE LEGEND

01.03	8" SMOOTH FACE CMU (P49E DARK GRAY)
01.07	8" SPLIT FACE CMU (P49E DARK GRAY)
01.25	12" SPLIT FACE CMU (P49E DARK GRAY)
01.41	2'-8" H CMU PLANTER, TYPICAL
02.11	CANOPY SYSTEM (PF27 TRUE BLUE)
02.21	ORNAMENTAL METAL FENCING
02.22	ACM METAL PANELS (PF27 TRUE BLUE)
02.33	GARDEN CENTER HIGH RACKING
03.01	TRUCK DOCK
03.03	JIB CRANE

Paint P135 Medium Gray	Paint P218 True Blue	PF27 Pre-Finished Metal True Blue	PF28 Pre-Finished Dark Gray	Paint P49 Dark Gray